For Reference Only

W.O. 1401

TITLE HEATING STEAM DISTRIBUTION PLAN - PROFILE DWG. 2116-1

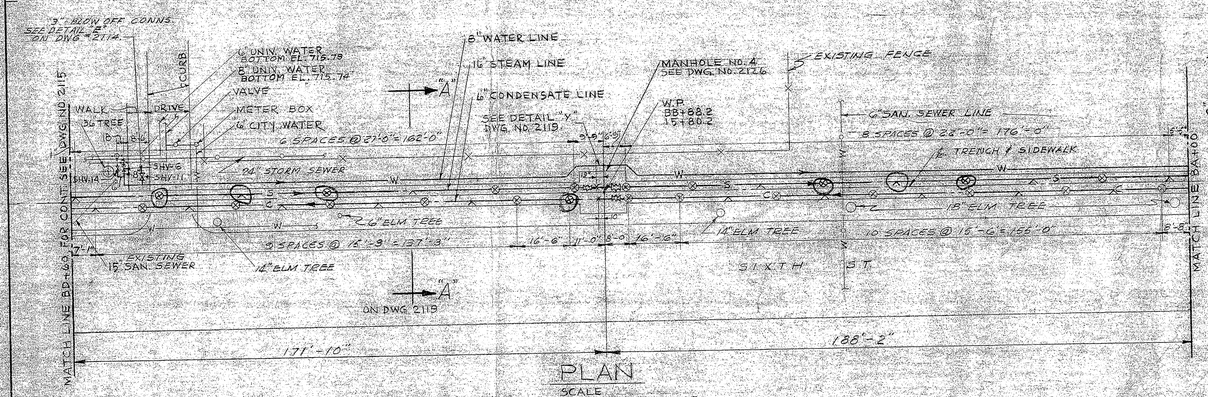

PLAN

SCALE
EAST-WEST - NO SCALE
NORTH-SOUTH - 1" = 20'-0"

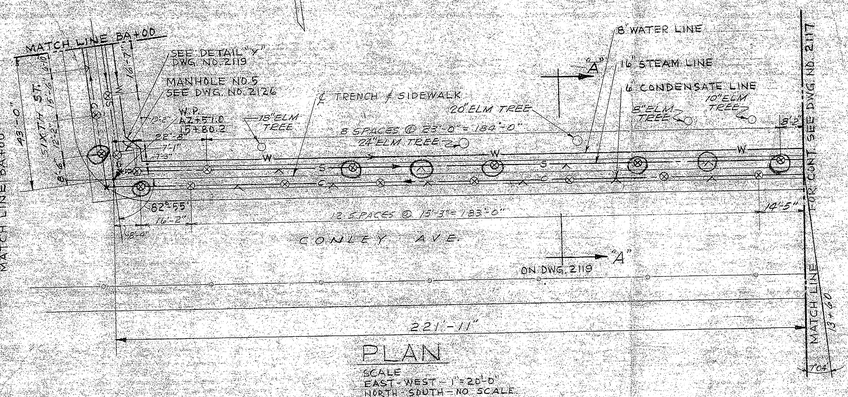

PLAN

SCALE
EAST-WEST - 1" = 20'-0"
NORTH-SOUTH - NO SCALE

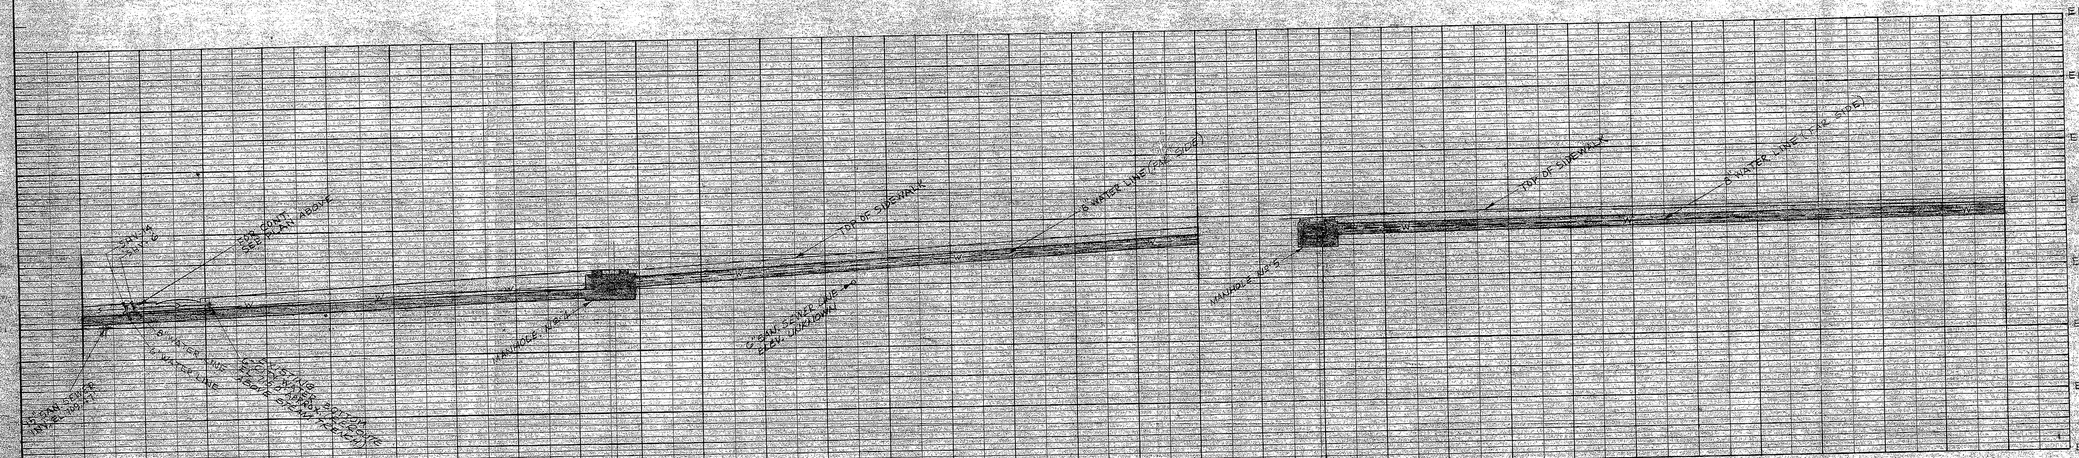

PROFILE

SCALE 1"-20'-0"

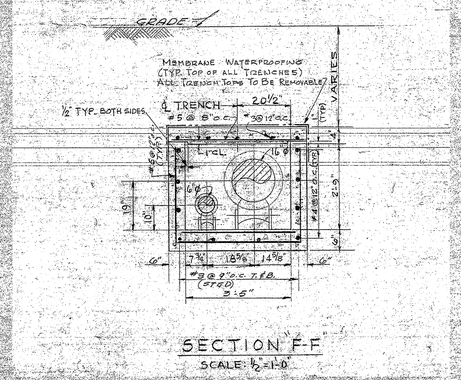

SECTION F-F

SCALE: ½"=1'-0

PROFILE

SCALE 1"-20'-0"

GENERAL NOTES:

1. W.P. MEANS WORKING POINT.
2. 8" WATER LINE TRENCHING TRENCHES IS SHOWN SCHEMATICALLY
3. FOR SYMBOL DESIGNATION - SEE LEGEND ON DWG. NO. 2114.
4. FOR ADDITIONAL GENERAL NOTES SEE DWG. NO. 2114.
5. ELEVATIONS SHOWN ARE BASED ON DATA SHOWN ON SURVEY DWGS. FURNISHED BY THE UNIVERSITY OF MISSOURI & SHALL BE VERIFIED IN THE FIELD.
6. SANITARY SEWERS TO BE RECONSTRUCTED FOR A DISTANCE OF 10 FEET EACH SIDE OF CROSSING WATER LINE OR CAST IRON STEAM OR OTHER ACCEPTABLE PRESSURE PIPE WITH NO JOINT WITHIN 3 FEET OF CROSSING.

REFERENCE DWGS.

FOR KEY PLAN SEE DWG. 2114

OK FOR CONSTRUCTION
DESTROY ALL PREVIOUS PRINTS
AUG. 9 1955
ENGINEERING DEPARTMENT
BURNS AND ROE, INC.
NEW YORK

BURNS AND ROE, INC.
NEW YORK

HEATING STEAM DISTRIBUTION
PLAN - PROFILE

STEAM DISTRIBUTION SYSTEM
UNIVERSITY OF MISSOURI
COLUMBIA, MISSOURI

DRAWN BY O.L.	SQUAD LEADER D.E.		SHEET SIZE
TRACED BY	DATE 5-13-55	SCALE AS NOTED	D
CHECKED BY E.S.S.			
APPROVED DATE 6-17-55	W. O. 1401		
CHIEF MECHANICAL ENGINEER	DWG. 2116-1		

TITLE	CHECKED	DATE
ELECTRICAL SUPERVISOR		
MECHANICAL SUPERVISOR	O. Roney	6-10-55
STRUCTURAL SUPERVISOR		
CHIEF DRAFTSMAN	J. Miller	6-15-55
TITLE	CLEARED	DATE
ELECTRICAL ENGINEER		
MECHANICAL ENGINEER	J. W. Kimmich	6-24-55
STRUCTURAL ENGINEER		

REVISIONS	BY	CHKD.	APP.	DATE
CHANGED ROLLERS AND GUIDES 8-4-55	M.C.	D.R.	[illegible]	8/11

THIS DRAWING SUPERSEDES DWG.
THIS DRAWING SUPERSEDED BY DWG.